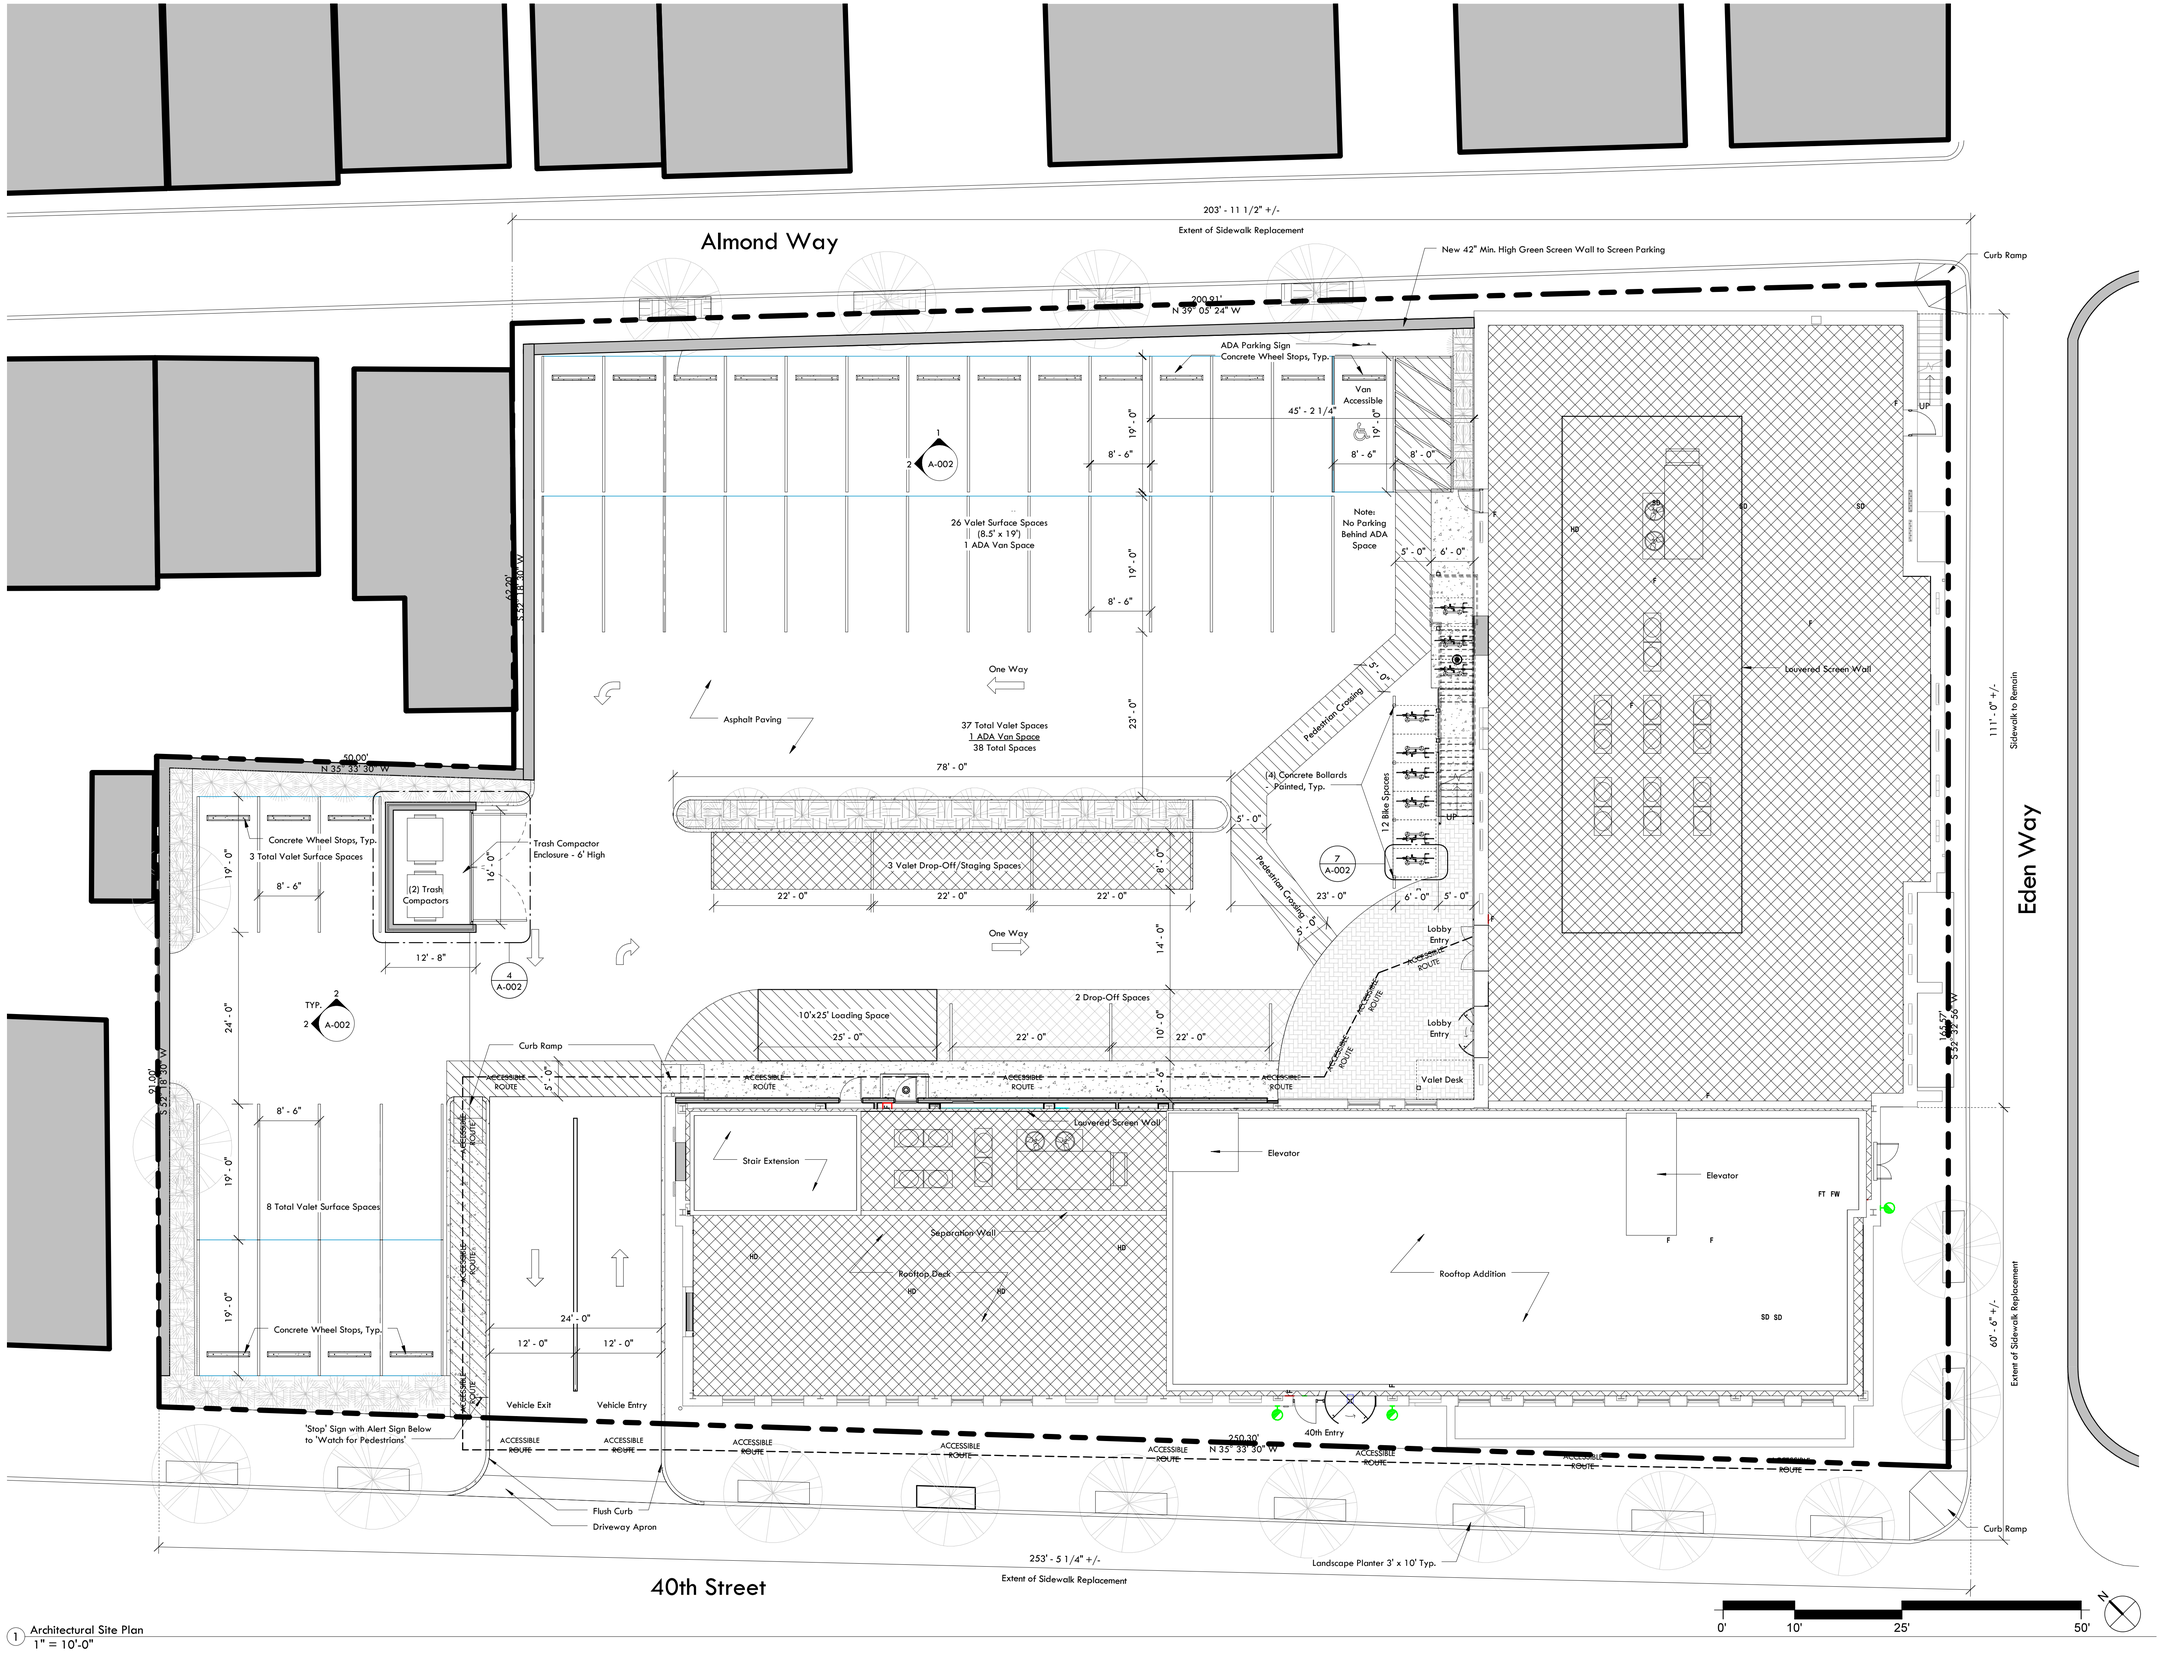

1 Architectural Site Plan
1" = 10'-0"

C:\Users\rcroyle\Documents\Lawrenceville Hotel - 40th Street Entry_RCroyle@desmone.com.rvt

05.08.2017

DESMONE ARCHITECTS

ONE DOUGHBOY SQUARE
3400 BUTLER STREET
PITTSBURGH, PA 15201
TEL: 412.683.3230
FAX: 412.683.3563
www.desmone.com

Renovation
to
Washington Trade School - TRYP Lawrenceville
177 40th Street, Pittsburgh, PA 15201

Seal:

Revisions:

Date:
05.08.2017

Project Number
3951

Owner / Client:
Century Equities, Inc.

Drawing Title:
Architectural Site Plan

Scale: **1" = 10'-0"**

Drawing Number:
A-001

© Desmone Architects 2017

DESMONE
ARCHITECTS

PITTSBURGH:
ONE DOUGHBOY SQUARE
3400 BUTLER STREET
PITTSBURGH
PENNSYLVANIA, 15201
TEL : 412. 683. 3230
FAX : 412. 683. 3563

MORGANTOWN:
955 HARTMAN RUN ROAD
SUITE 245
MORGANTOWN
WEST VIRGINIA, 26505
TEL : 304. 602. 7880
FAX : 304. 212. 5393

www.desmone.com

Renovation
Washington Trade School - TRYP Lawrenceville

Seal:

Date: **05.08.2017**

Project Number **3951**

Owner / Client: **Century Equities, Inc.**

Drawing Title:

View From North 40th

Scale:

Drawing Number:

A-901

© Desmone Architects 2016

05.08.2017 C:\Users\rroyle\Documents\Lawrenceville Hotel - 40th Street Entry_RCroyle@desmone.com.rvt

1 View 5 RC

DESMONE
ARCHITECTS

PITTSBURGH:
ONE DOUGHBOY SQUARE
3400 BUTLER STREET
PITTSBURGH
PENNSYLVANIA, 15201
TEL : 412. 683. 3230
FAX : 412. 683. 3563

MORGANTOWN:
955 HARTMAN RUN ROAD
SUITE 245
MORGANTOWN
WEST VIRGINIA, 26505
TEL : 304. 602. 7880
FAX : 304. 212. 5393

www.desmone.com

Renovation

Washington Trade School - TRYP Lawrenceville

Seal:

Date: **05.08.2017**

Project Number **3951**

Owner / Client: **Century Equities, Inc.**

Drawing Title:

View from West Butler

Scale:

Drawing Number:

A-905

© Desmone Architects 2016

05.08.2017 C:\Users\rcroyle\Documents\Lawerenceville Hotel - 40th Street Entry_RCroyle@desmone.com.rvt